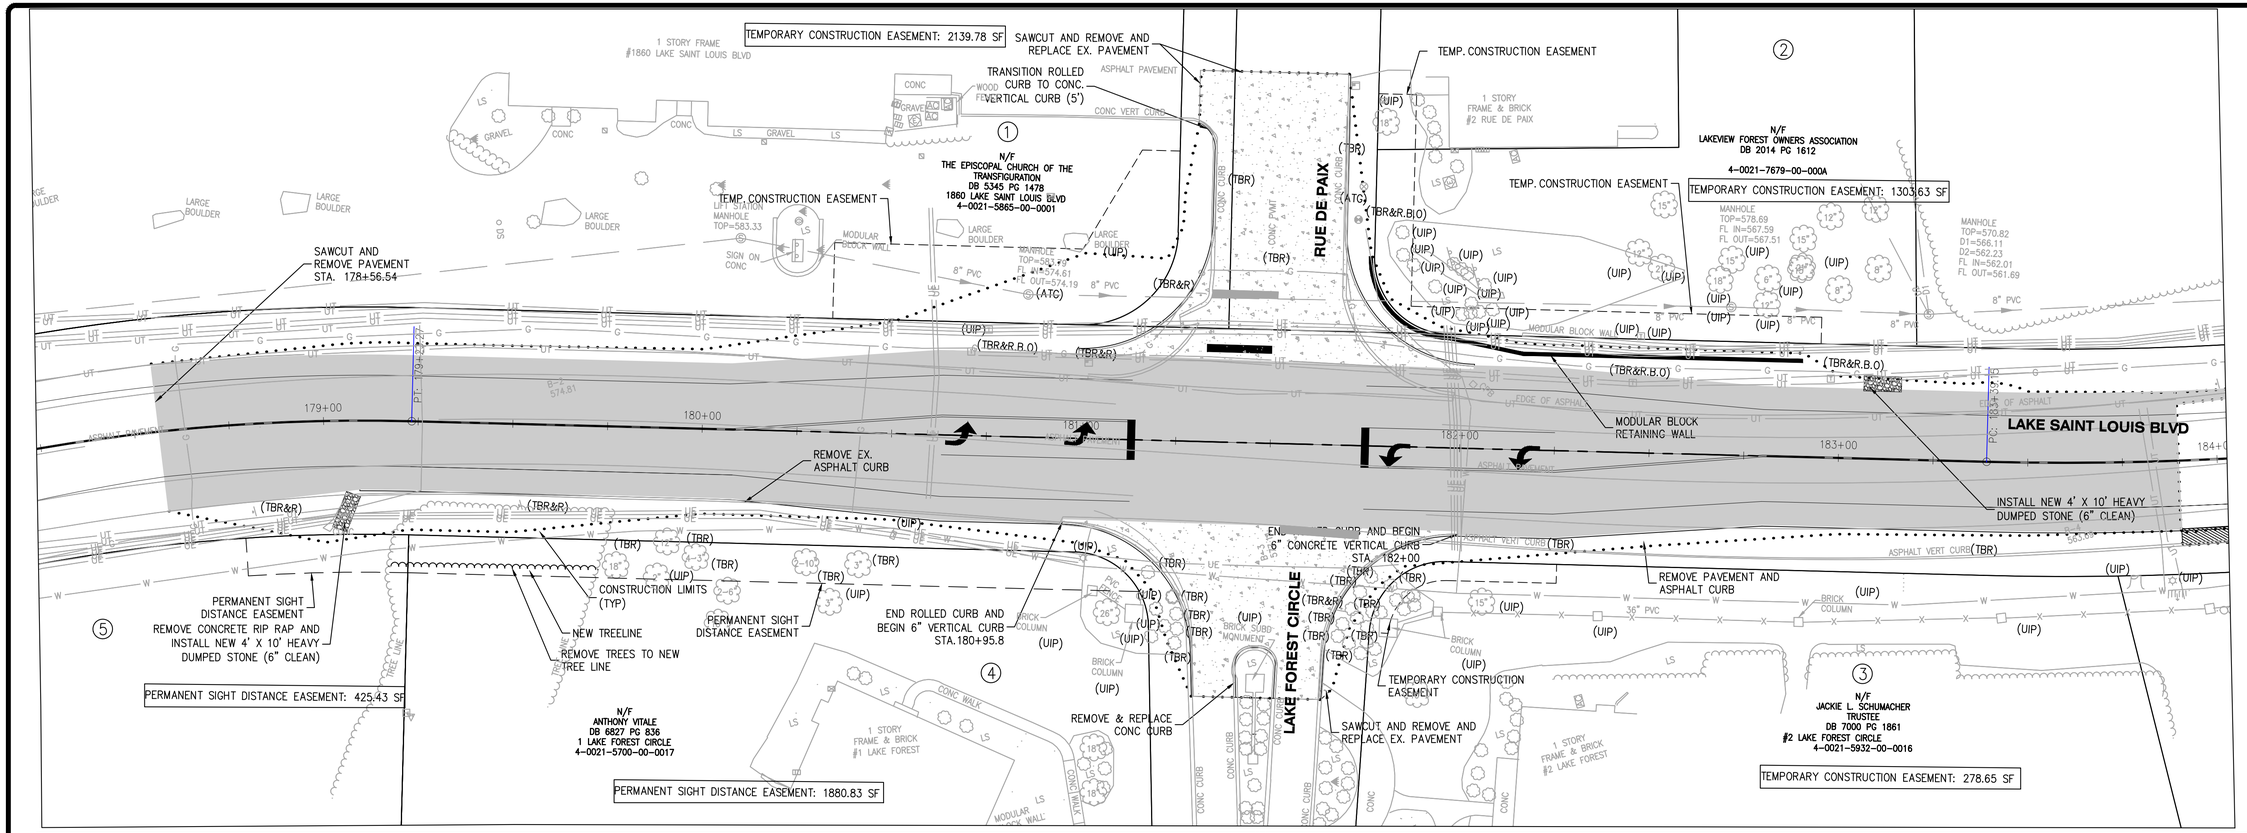

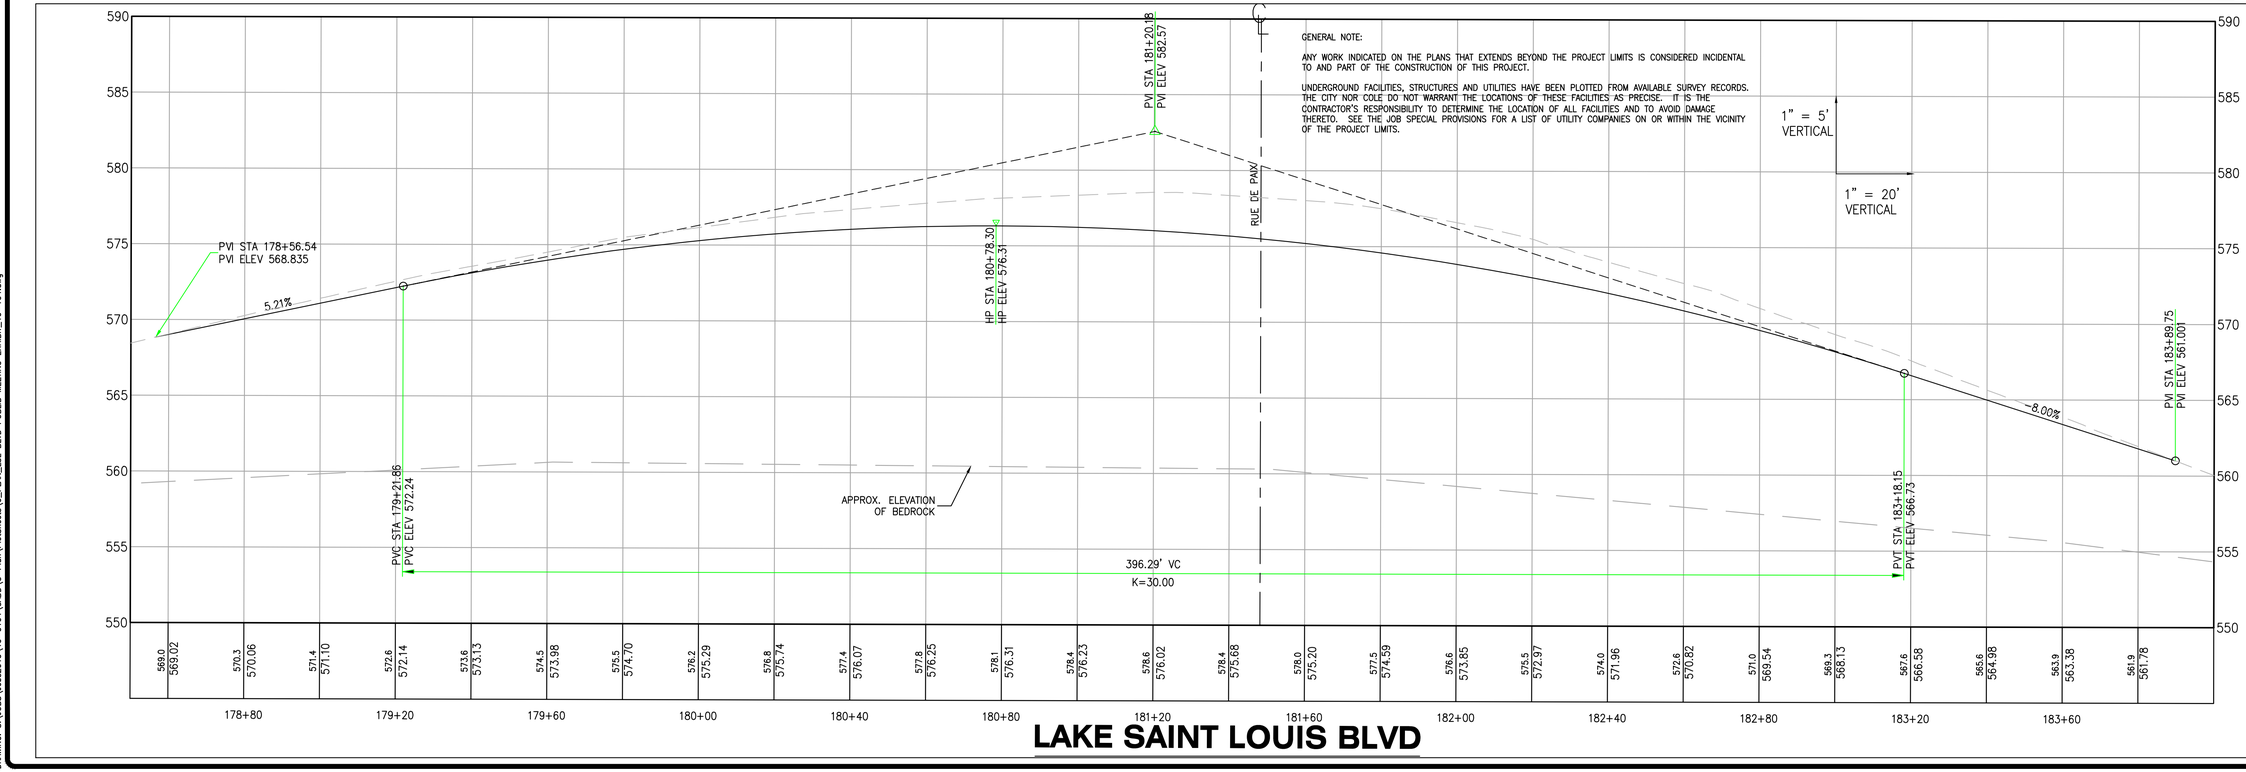

DEVELOPER/OWNER:
CITY OF LAKE SAINT LOUIS
307 PARKWAY INDUSTRIAL DRIVE
LAKE SAINT LOUIS MISSOURI
PHONE #636-695-4221

NO	DATE	REVISION DESCRIPTION

THE PROFESSIONAL WHOSE SIGNATURE AND PERSONAL SEAL APPEAR HEREON WAS IN RESPONSIBLE CHARGE OF THE PREPARATION OF THESE PLANS PURSUANT TO SECTION 327.411 RSMO. ANY RESPONSIBILITY FOR ALL OTHER PLANS, SPECIFICATIONS, ESTIMATES, REPORTS, OR OTHER DOCUMENTS OR INSTRUMENTS NOT BEARING THE SEAL OF THE PROFESSIONAL NAMED HEREON IS DISCLAIMED. THE PROFESSIONAL NAMED HEREON IS NOT RESPONSIBLE FOR ANY PART OR PARTS OF THE PROJECT TO WHICH THIS PAGE REFERS.

LAKE SAINT LOUIS BOULEVARD IMPROVEMENTS-PHASE 3
STP-5418(608)
CITY OF LAKE SAINT LOUIS

PLAN AND PROFILE

cole
+ ST. CHARLES
130 South Fifth Street
Suite 307
St. Charles, MO 63303
636-978-7508 tel
CIVIL ENGINEERING / SURVEYING / PLANNING / LANDSCAPE ARCHITECTURE
Cole & Associates, Inc.

DESIGN/CALC BY	TDB
DRAWN BY	RG
CHECKED BY	JFH
DRAWING SCALE	1"=20'
DATE	03/09/2020
Job Number	19-0104
Sheet Number	C10.0

USER: Tim Baker TAB: C10.0 PLAN AND PROFILE
DATE: June 9, 2020 - 12:23:41 PM
DRAWING: S:\JOBS\Jobs2019\19-0104\CADD\C-Plan\PlotSheets\0_PLAN_LSL BLVD PUBLIB MEETING EXHIBIT_19-104.dwg